


LEGEND

DETECTABLE, TRAVERSABLE CURB

BEVELED CURB

NOTE: PRINT PLANS IN COLOR

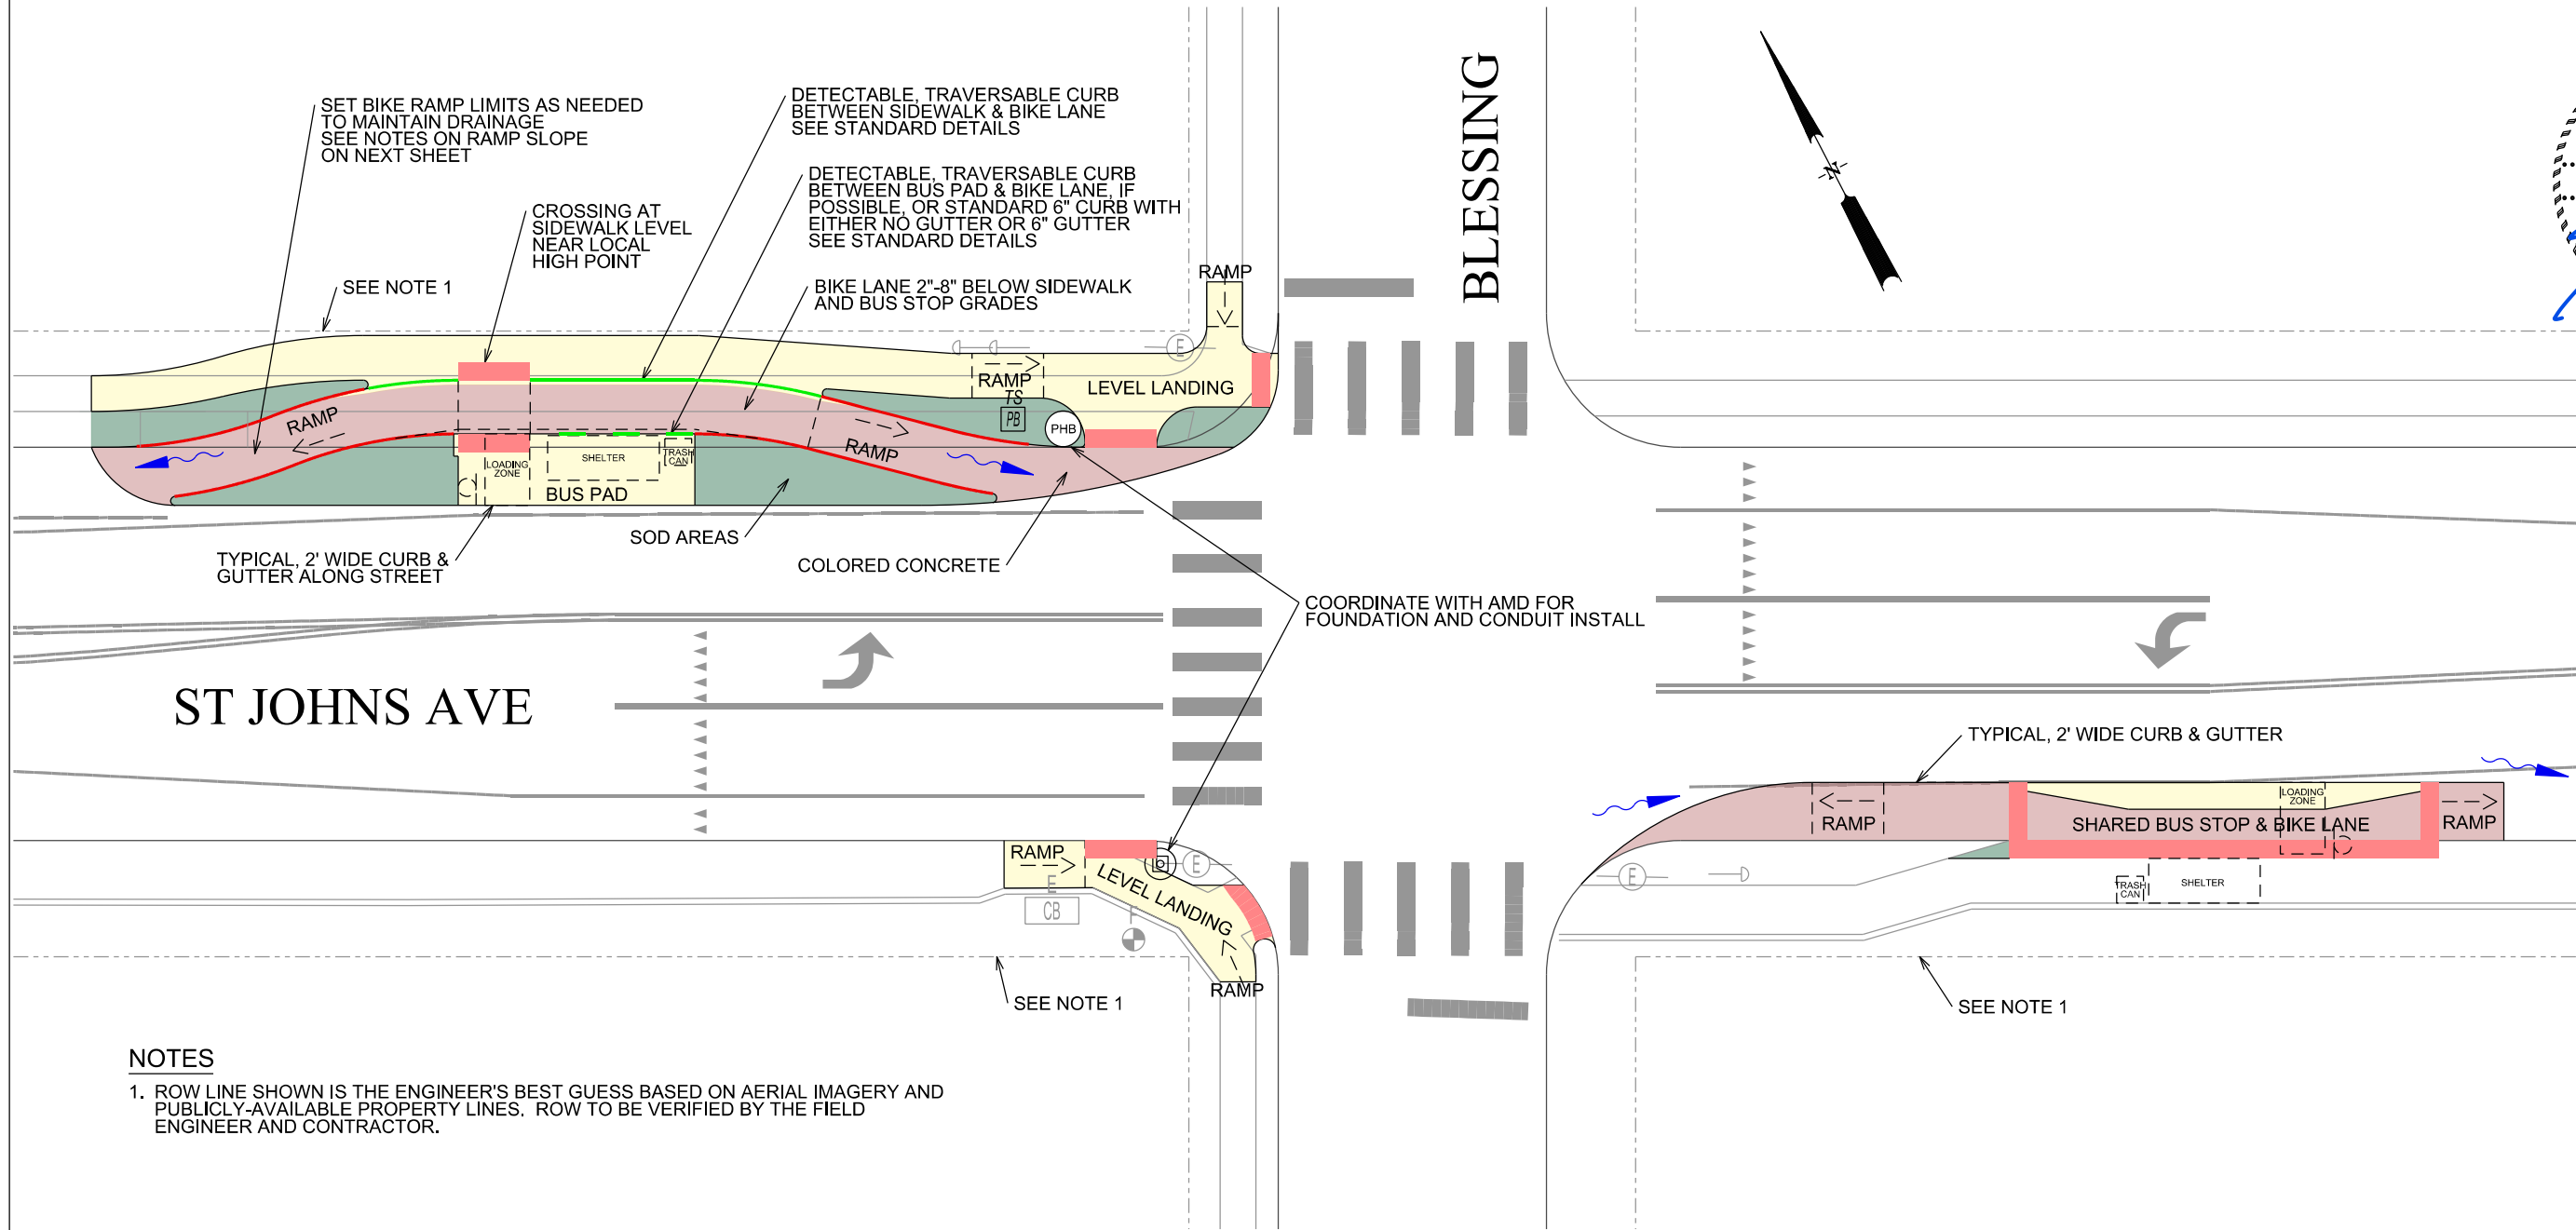

NOTES

1. ROW LINE SHOWN IS THE ENGINEER'S BEST GUESS BASED ON AERIAL IMAGERY AND PUBLICLY-AVAILABLE PROPERTY LINES. ROW TO BE VERIFIED BY THE FIELD ENGINEER AND CONTRACTOR.

REV. NO.	REV. BY	DATE	REVISION DESCRIPTION
1	EV	06/28/2021	6/28/2021

STATE OF TEXAS

ERIC R. VIRAG

134613

PROFESSIONAL ENGINEER

CITY OF AUSTIN, TEXAS

AUSTIN TRANSPORTATION DEPARTMENT

ST JOHNS AVE  
(AT BLESSING)

CONCRETE PLAN - OVERVIEW

SHEET TITLE

ENGINEERING

CITY OF AUSTIN

FOUNDED 1839

DESIGN

NOTES	NAME	DATE
DESIGNED BY	EV	06/2021
CHECKED BY	NW	06/2021

0

10

20

SCALE IN FEET

SHEET NUMBER


1

OF







4

6/28/2021

ALL WIDTH DIMENSIONS ARE MEASURED FROM FACE OF CURB (FOC) OR CENTER OF STRIPE UNLESS OTHERWISE INDICATED. DIMENSIONS INDICATED AS REMAINDER (REM) ARE APPROXIMATE AND SHALL REFLECT THE REMAINING WIDTH OF THE ROADWAY AFTER ALLOCATING OTHER LANE WIDTHS.

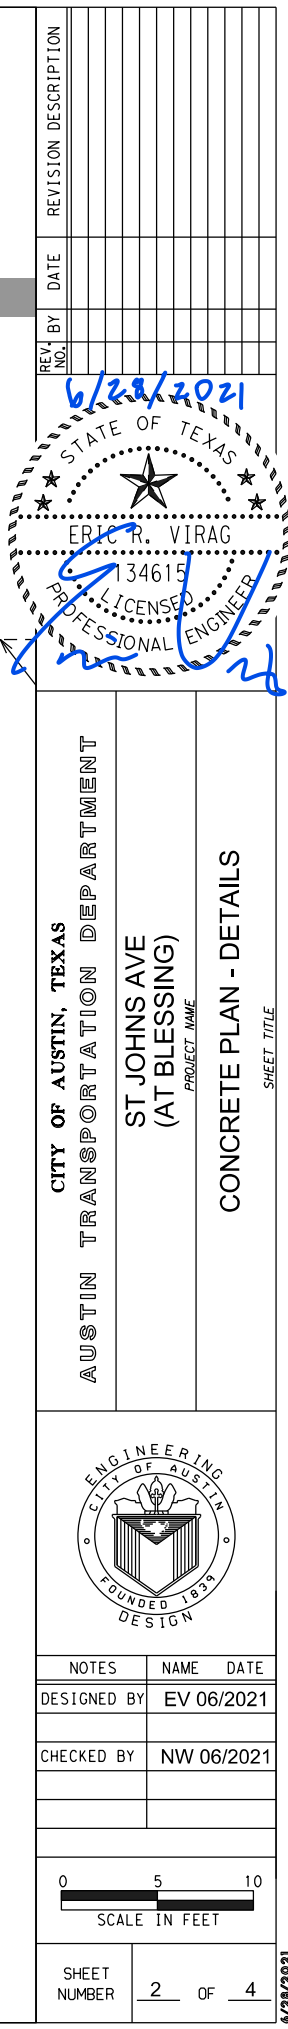

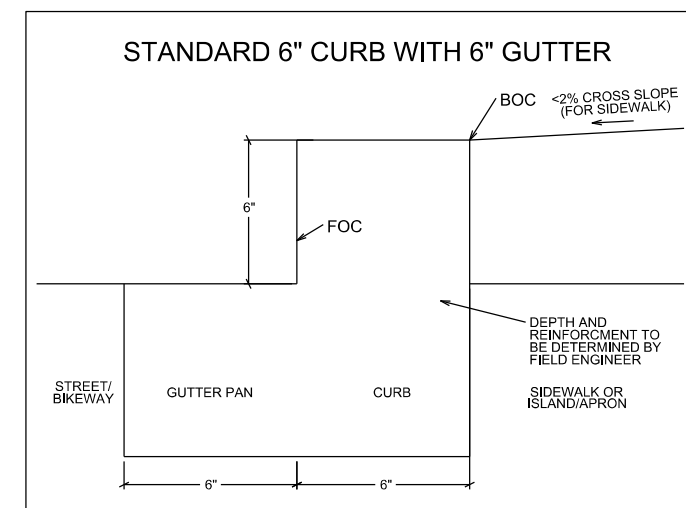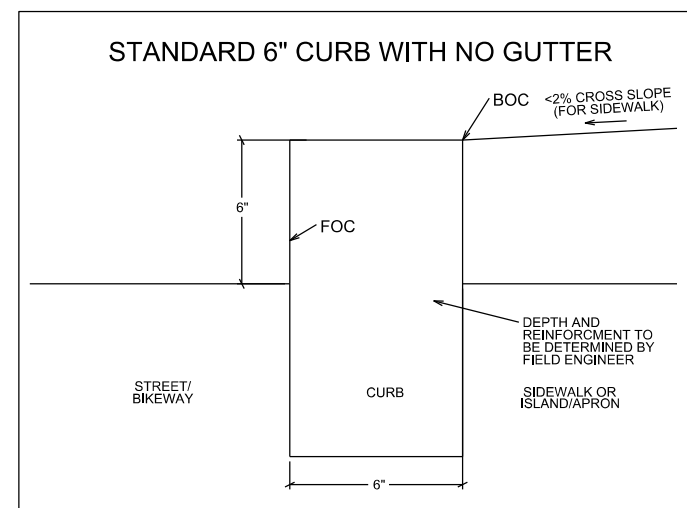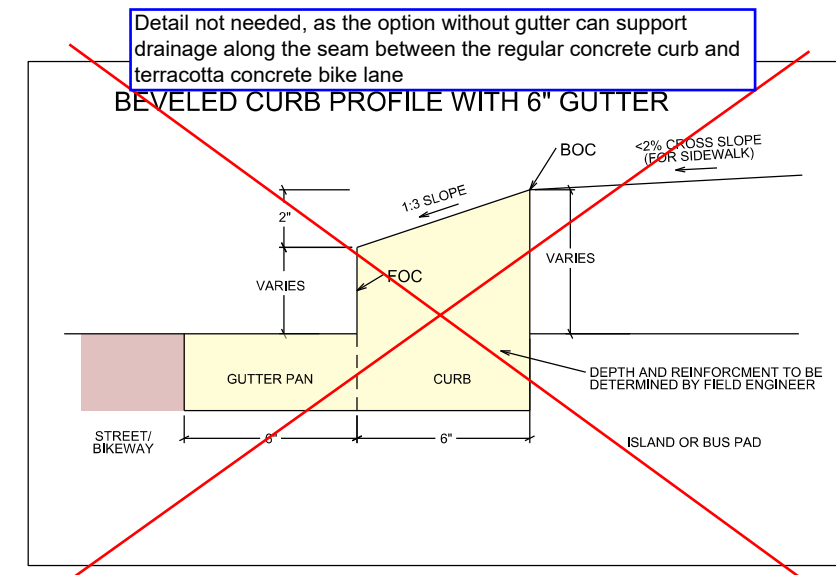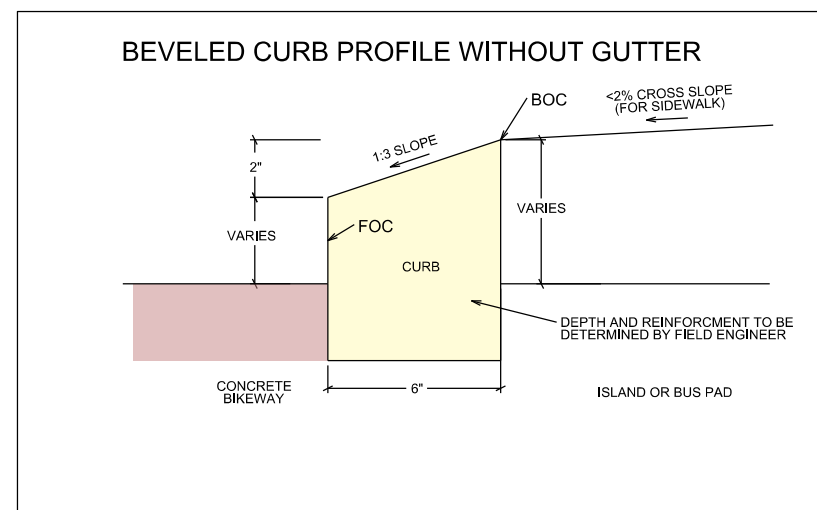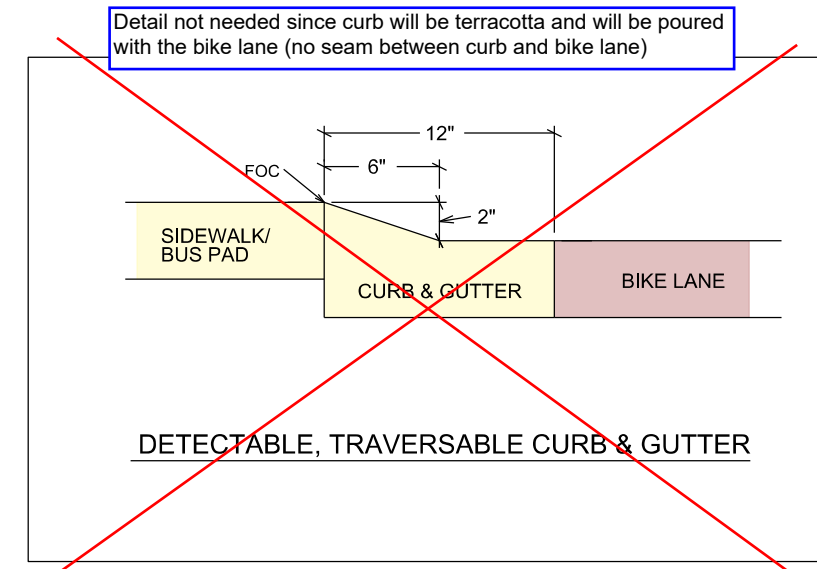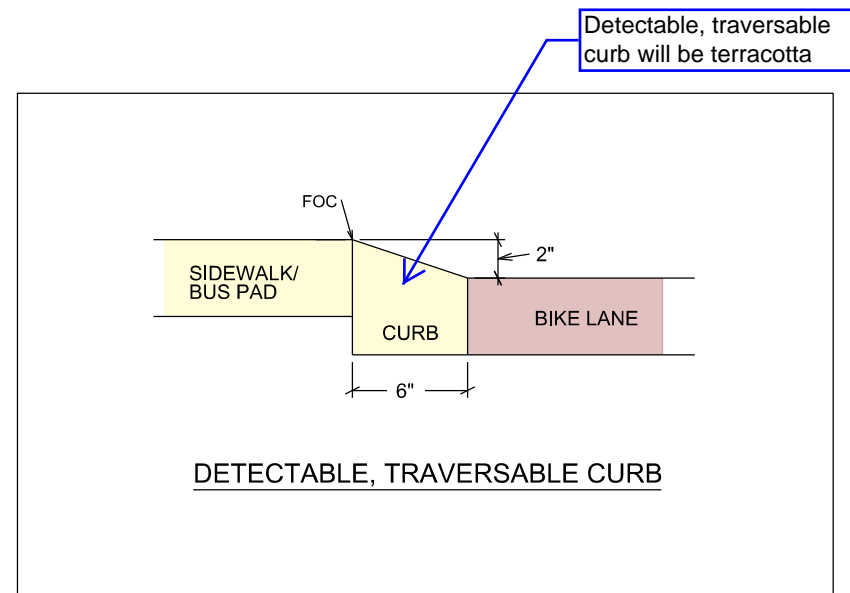

[illegible]