
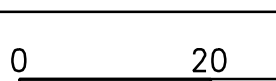
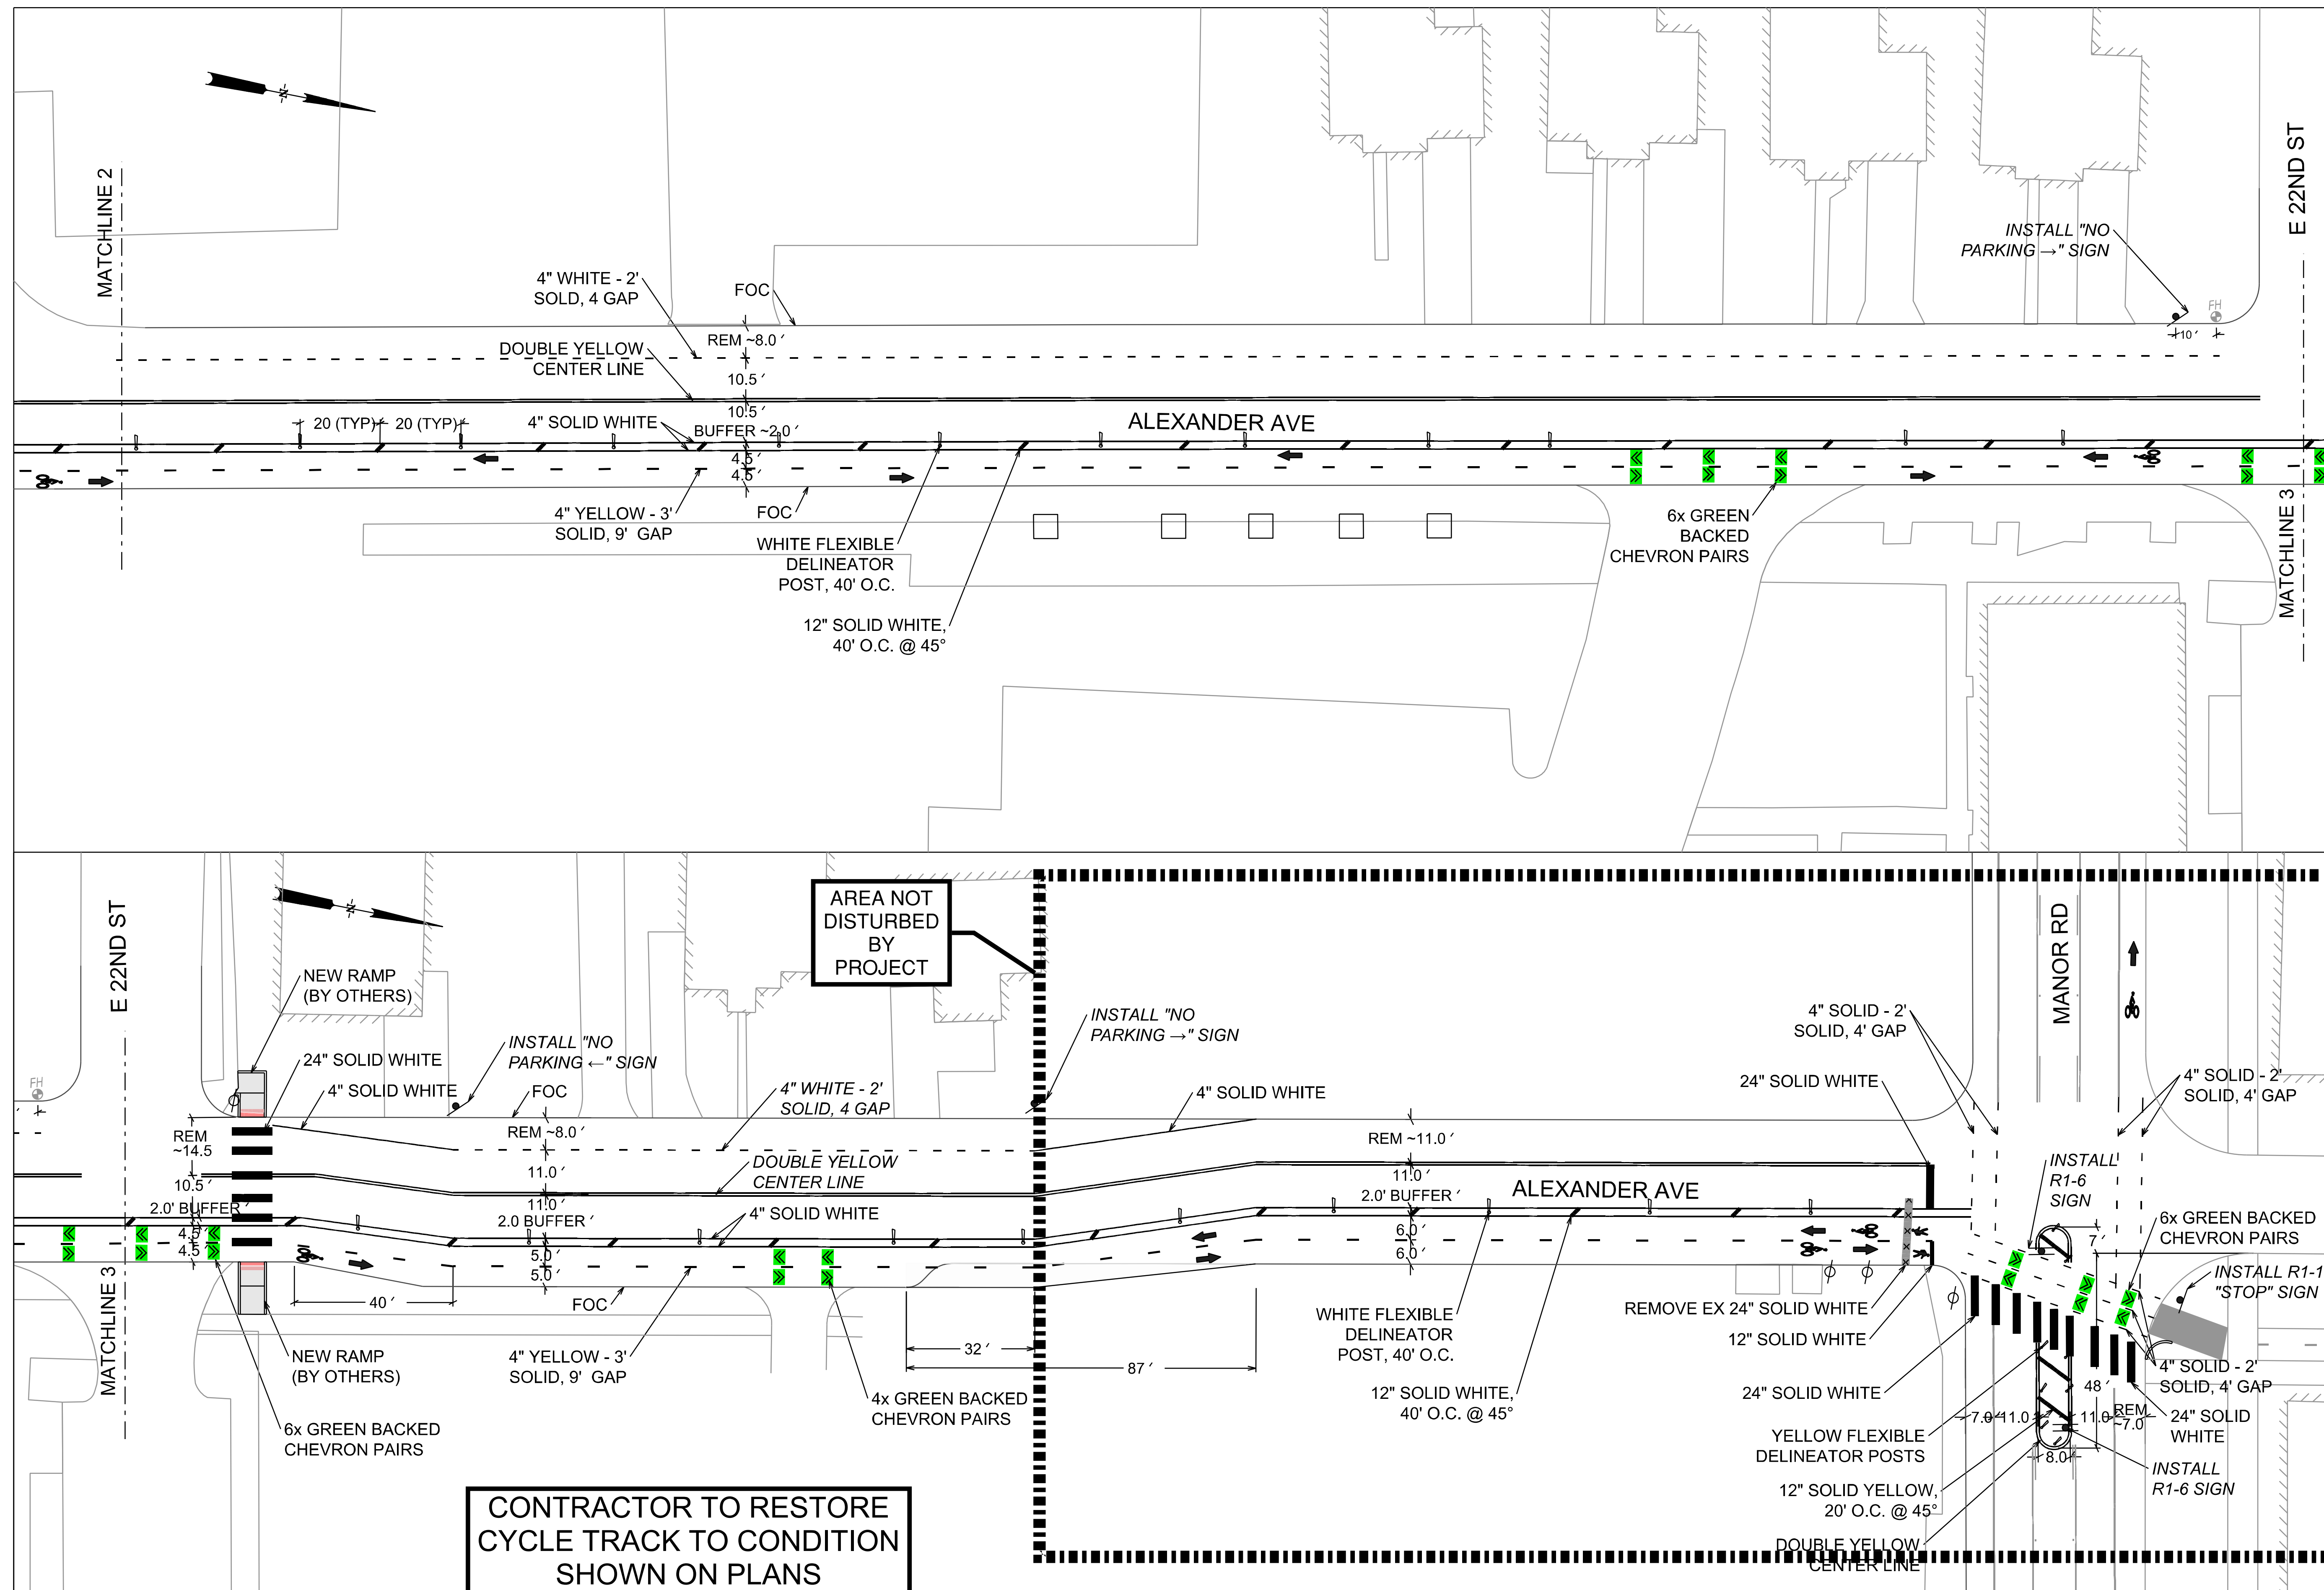

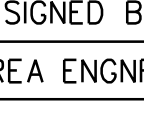


| | | | | | | | |
|--|--|---|------|-------------|----|------|----------------------|
|  | | <div>CITY OF AUSTIN, TEXAS AUSTIN TRANSPORTATION DEPARTMENT ALEXANDER AVE (E 18TH ST TO MANOR RD) <small>PROJECT NAME</small> SIGNAGE AND STRIPING PLANS <small>SHEET TITLE</small></div> | | REV. NO. | BY | DATE | REVISION DESCRIPTION |
| | | | | | | | |
| NOTES | | NAME | DATE | | | | |
| SURVEY BY | | | | | | | |
| DRAWN BY | | TW 06/2019 | | | | | |
| CHECKED BY | | SC 06/2019 | | | | | |
| DESIGNED BY | | | | | | | |
| AREA ENGR. | | | | | | | |
| | | | | | | | |
| 0 20 40  | | | | | | | |
| SCALE IN FEET | | | | | | | |
| SHEET NUMBER | | 2 OF 4 | | | | | |



| | | | | | | | |
|---|--|--|------------|--|--|--|---|
| <div style="text-align: center;">  </div> | CITY OF AUSTIN, TEXAS AUSTIN TRANSPORTATION DEPARTMENT | | | <div style="text-align: center;"> ALEXANDER AVE (E 18TH ST TO MANOR RD) <small>PROJECT NAME</small> </div> | <div style="text-align: center;"> SIGNAGE AND STRIPING PLANS <small>SHEET TITLE</small> </div> | <div style="text-align: center;">  </div> | <div style="text-align: center;"> 3 OF 4 </div> |
| | <div style="display: flex; justify-content: space-between;"> <div>NOTES</div> <div>NAME</div> <div>DATE</div> </div> | | | | | | |
| SURVEY BY | | | | | | | |
| DRAWN BY | | | TW 06/2019 | | | | |
| CHECKED BY | | | SC 06/2019 | | | | |
| DESIGNED BY | | | | | | | |
| AREA ENGR. | | | | | | | |
| <div style="display: flex; justify-content: space-between;"> <div>0</div> <div>20</div> <div>40</div> </div> <div style="text-align: center;">SCALE IN FEET</div> | | | | | | | |
| SHEET NUMBER | | | | | | | |

